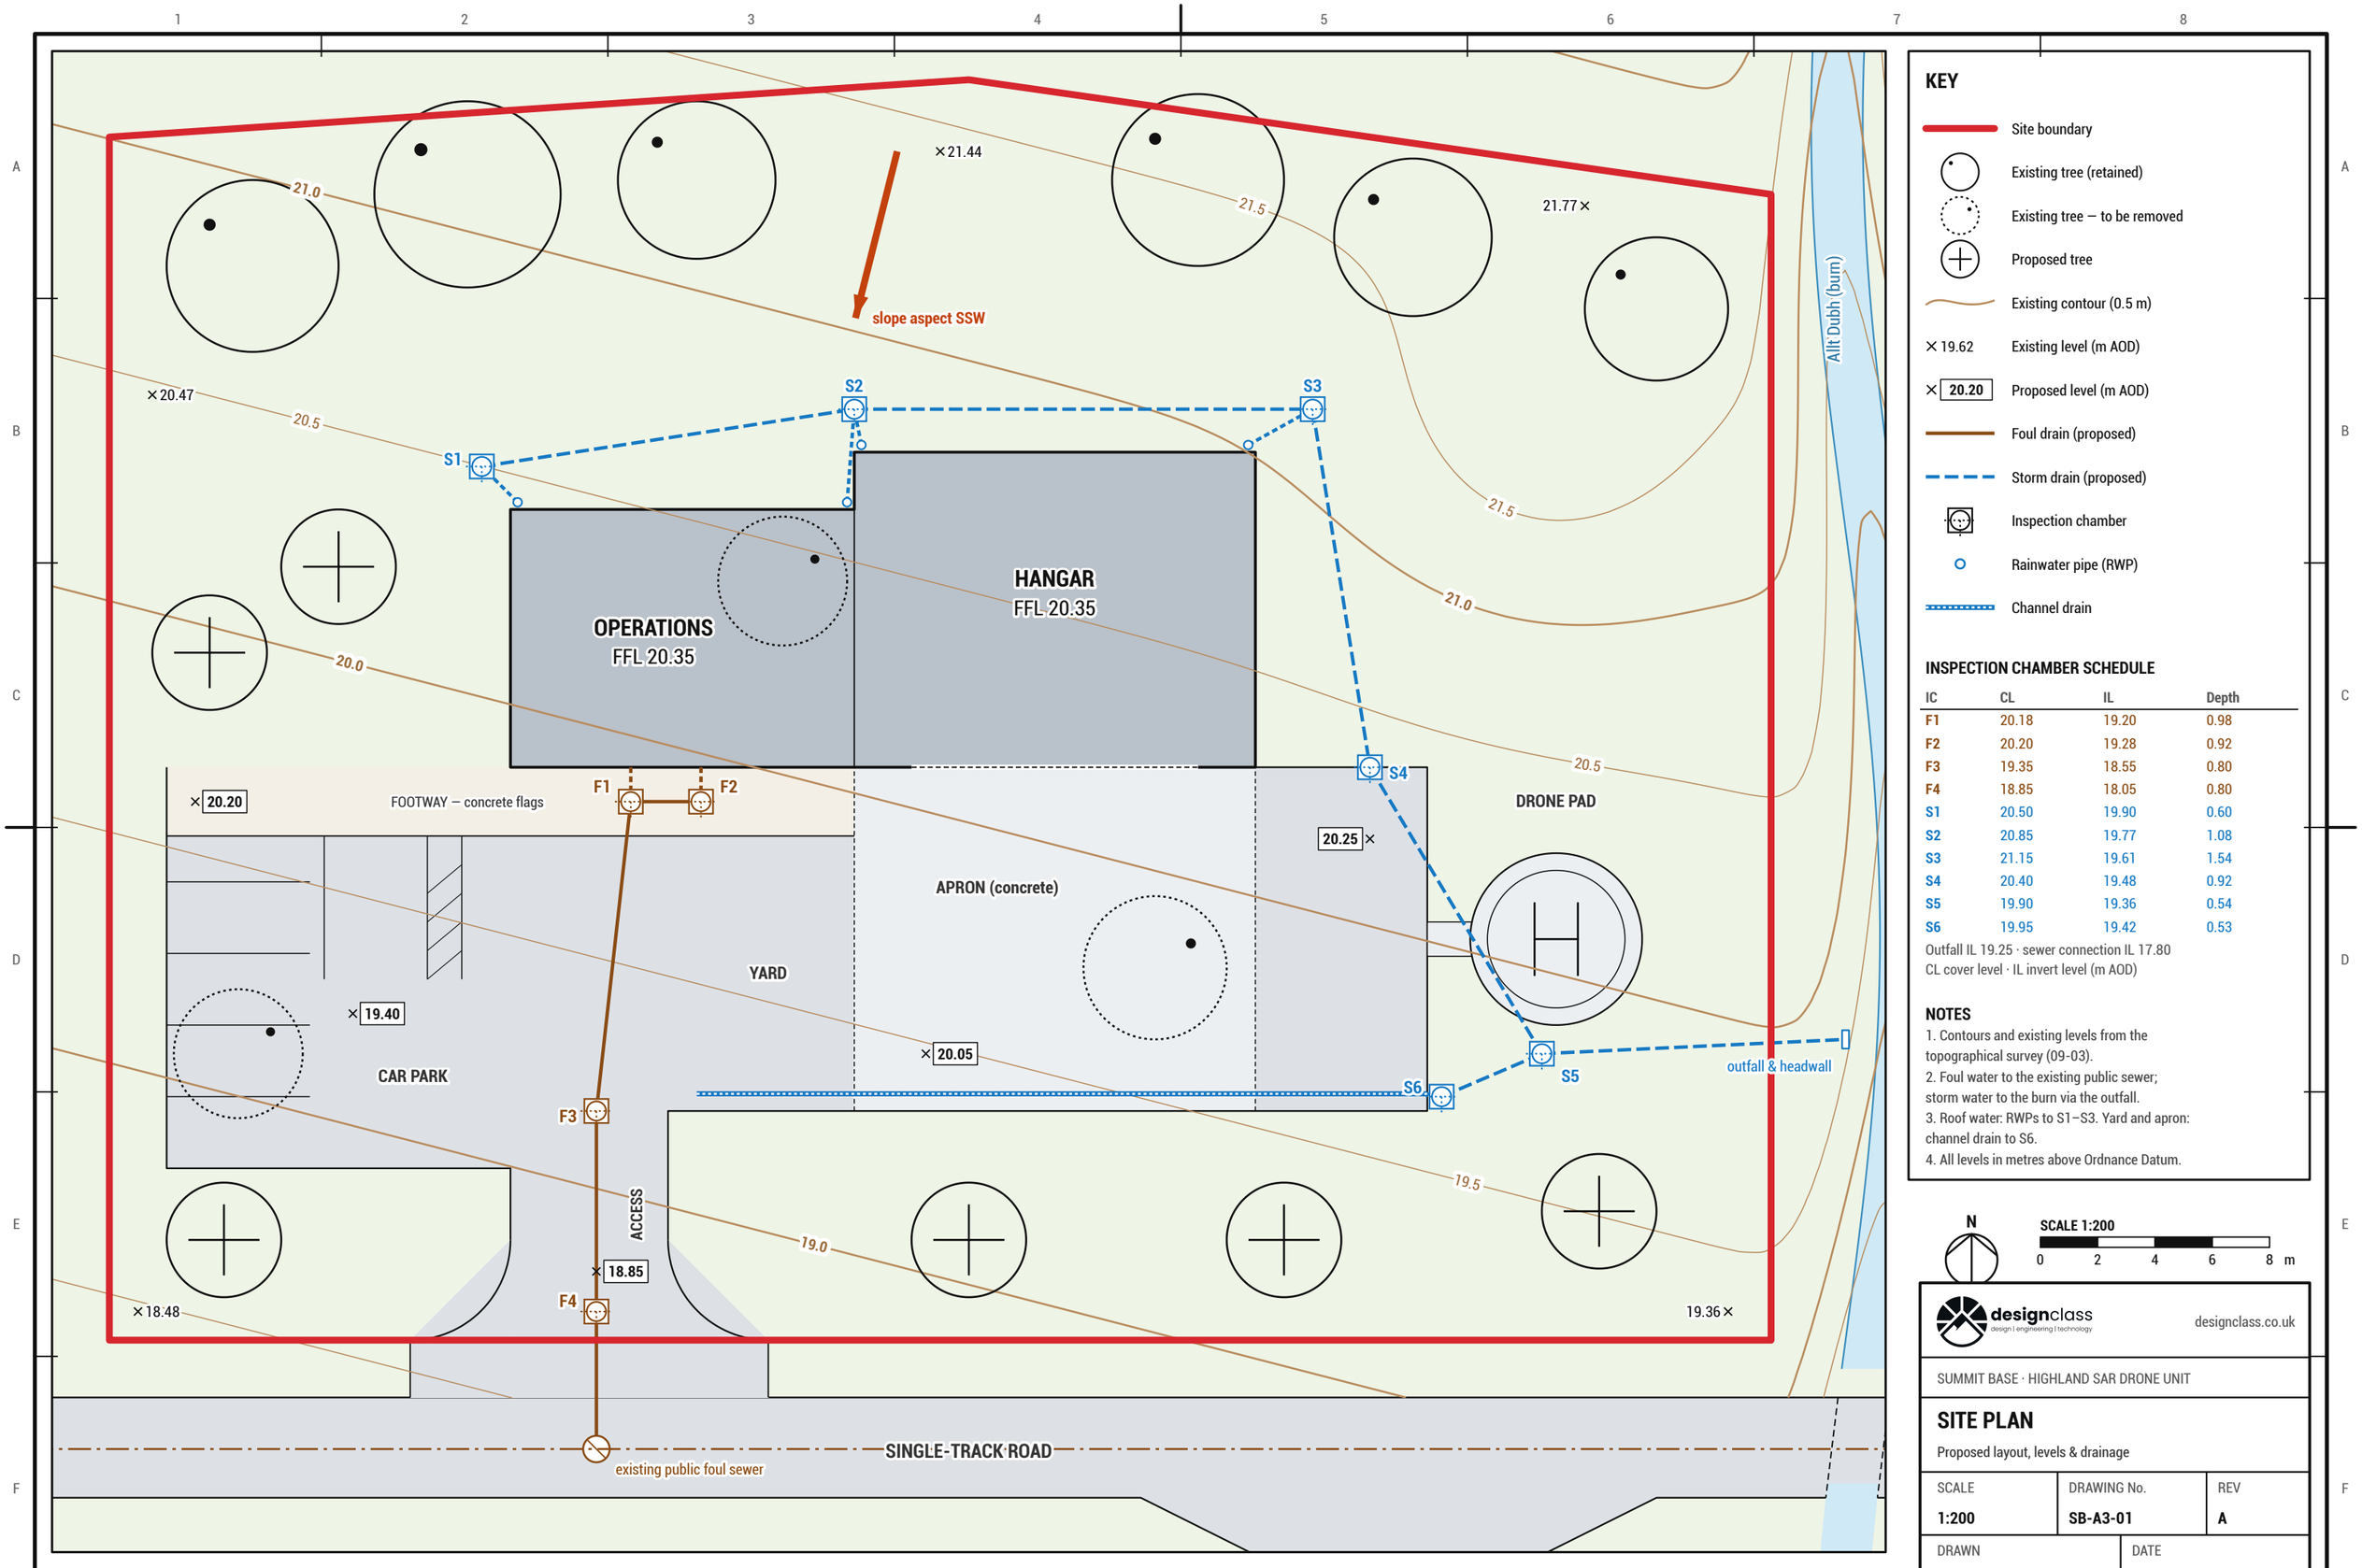


KEY

- Site boundary
- Existing tree (retained)
- Existing tree — to be removed
- Proposed tree
- Existing contour (0.5 m)
- × 19.62 — Existing level (m AOD)
- × 20.20 — Proposed level (m AOD)
- Foul drain (proposed)
- Storm drain (proposed)
- Inspection chamber
- Rainwater pipe (RWP)
- Channel drain

INSPECTION CHAMBER SCHEDULE

IC	CL	IL	Depth
F1	20.18	19.20	0.98
F2	20.20	19.28	0.92
F3	19.35	18.55	0.80
F4	18.85	18.05	0.80
S1	20.50	19.90	0.60
S2	20.85	19.77	1.08
S3	21.15	19.61	1.54
S4	20.40	19.48	0.92
S5	19.90	19.36	0.54
S6	19.95	19.42	0.53

Outfall IL 19.25 · sewer connection IL 17.80
CL cover level · IL invert level (m AOD)

NOTES

1. Contours and existing levels from the topographical survey (09-03).
2. Foul water to the existing public sewer; storm water to the burn via the outfall.
3. Roof water: RWPs to S1–S3. Yard and apron: channel drain to S6.
4. All levels in metres above Ordnance Datum.

N

SCALE 1:200
0 2 4 6 8 m

designclass
design | engineering | technology
designclass.co.uk

SUMMIT BASE · HIGHLAND SAR DRONE UNIT

SITE PLAN

Proposed layout, levels & drainage

SCALE	DRAWING No.	REV
1:200	SB-A3-01	A

DRAWN	DATE
R.M.	2026-10-28

© DesignClass 2026 · designclass.co.uk · SUMMIT Base and the Highland Search & Rescue Drone Unit are fictional