




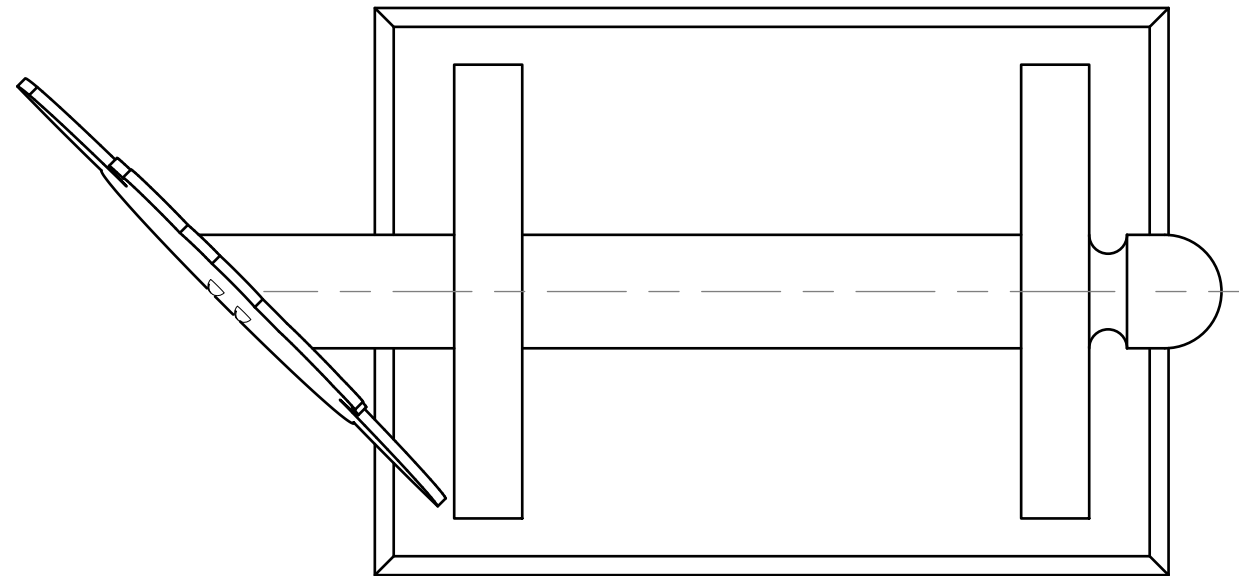


PLAN

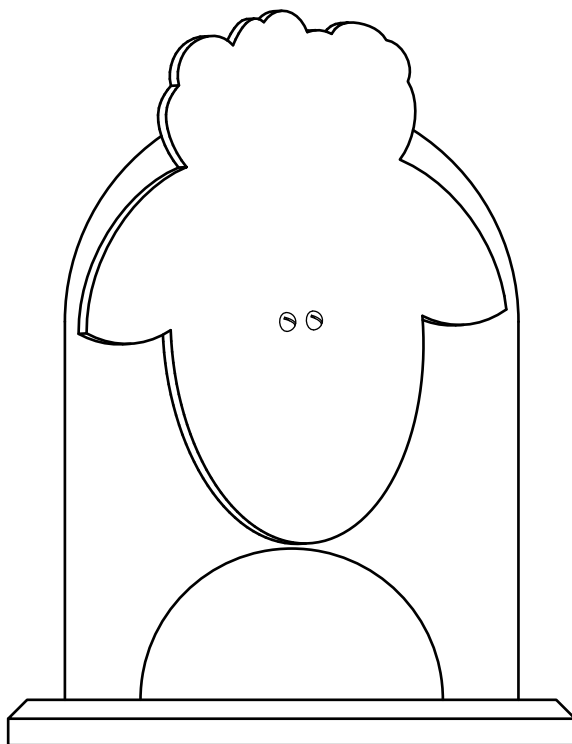

END ELEVATION

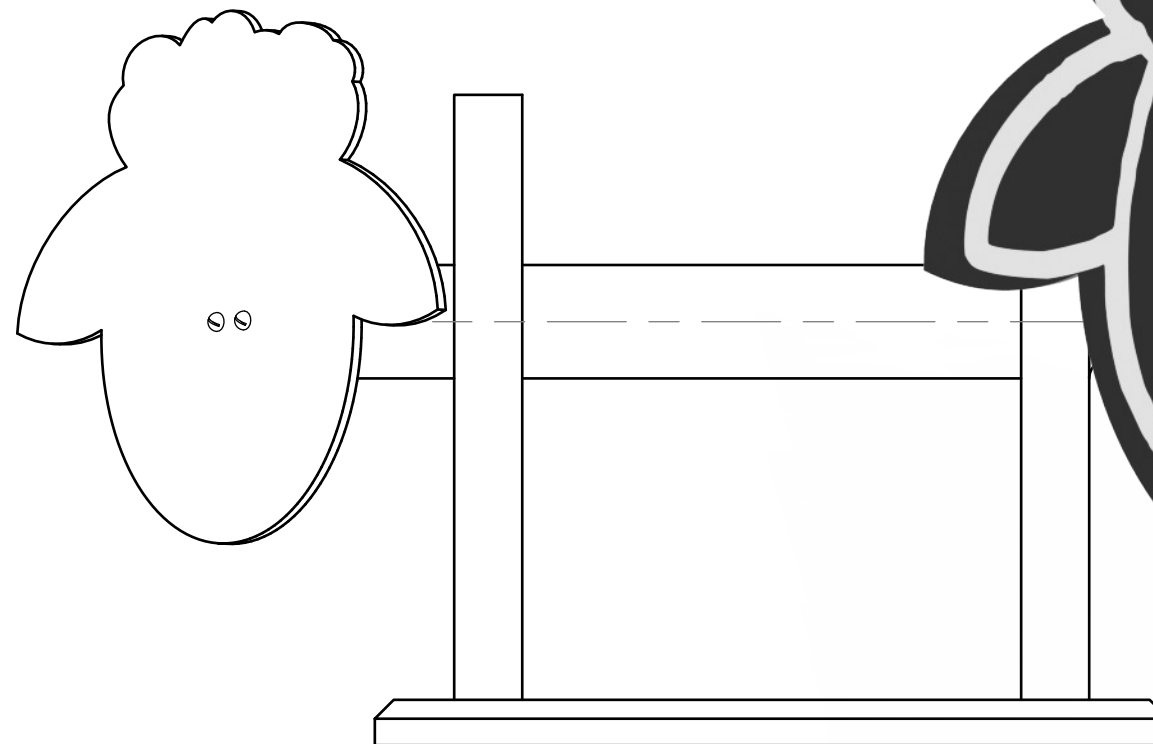


ELEVATION

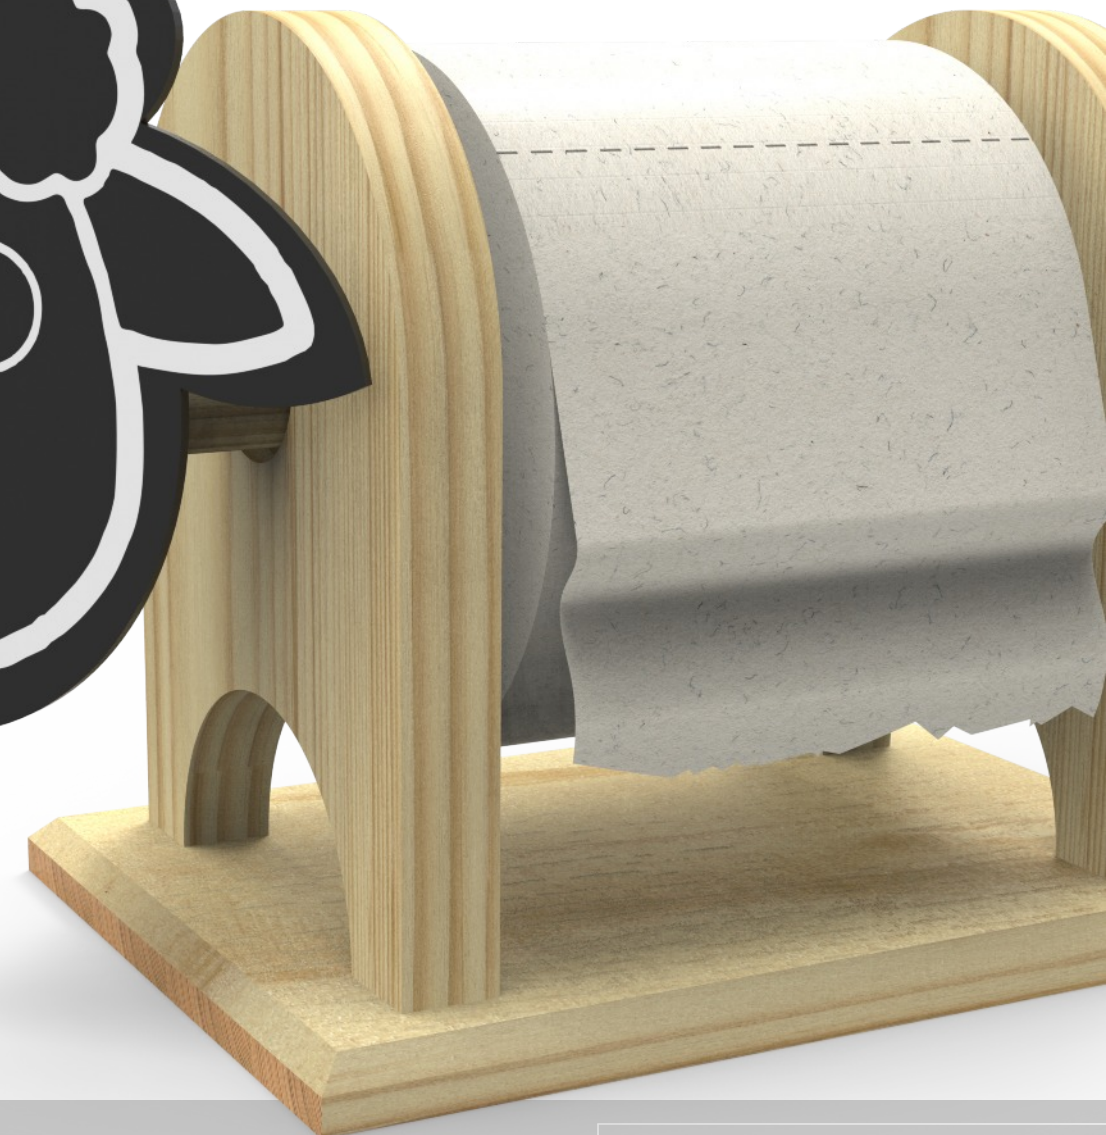


DRAWING TITLE	SHEEP!	SCALE	NTS
PROJECT TITLE	FLAT FRAME CONSTRUCTION	DATE	DWG2017
SCHOOL NAME		SHEET	I/I

PRACTICAL CRAFT FOLIO PROJECT

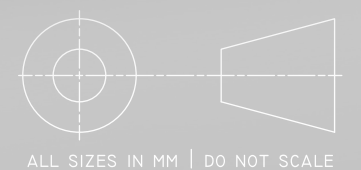




PLAN

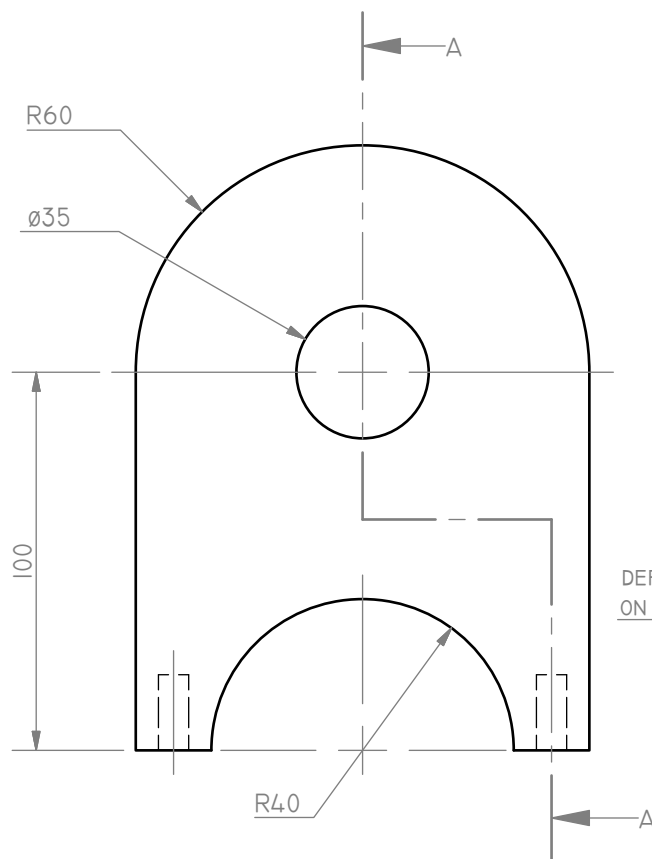


ELEVATION


DEPTH DEPENDENT
ON DOWEL LENGTH

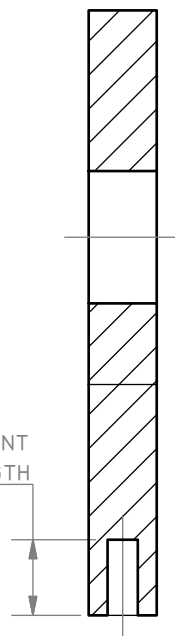


SECTION A-A

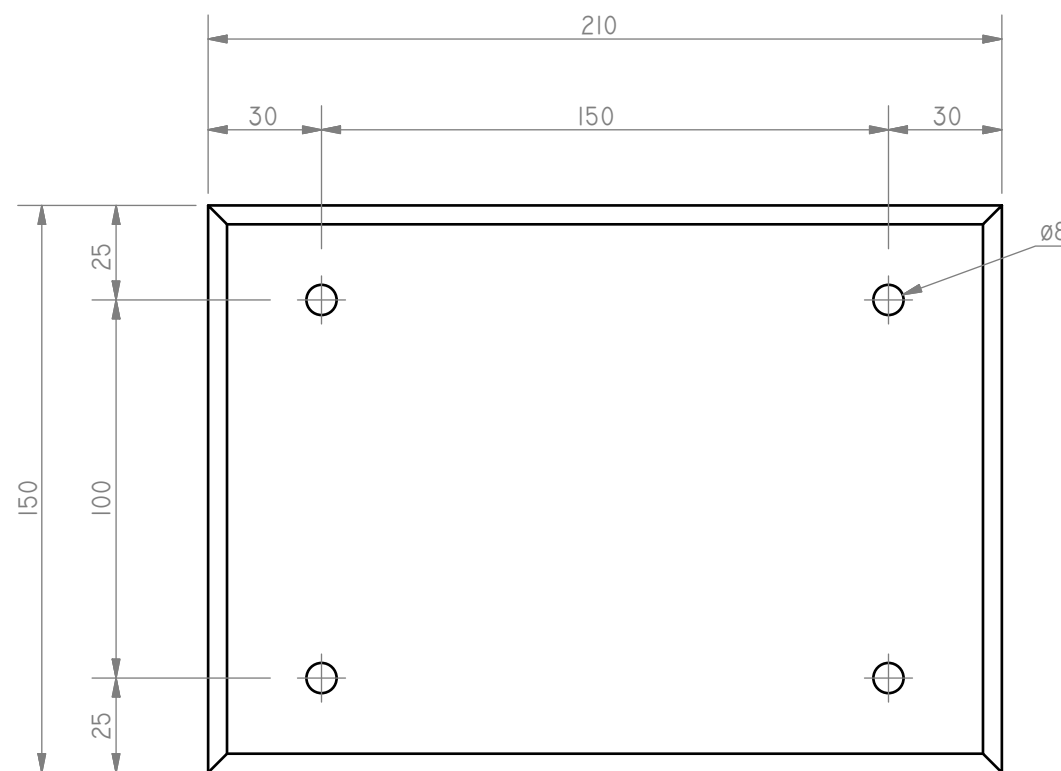

PLAN

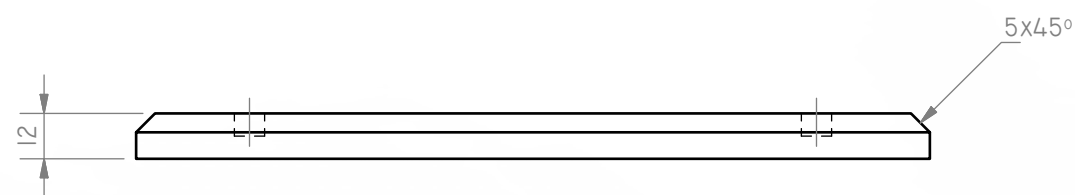

ELEVATION


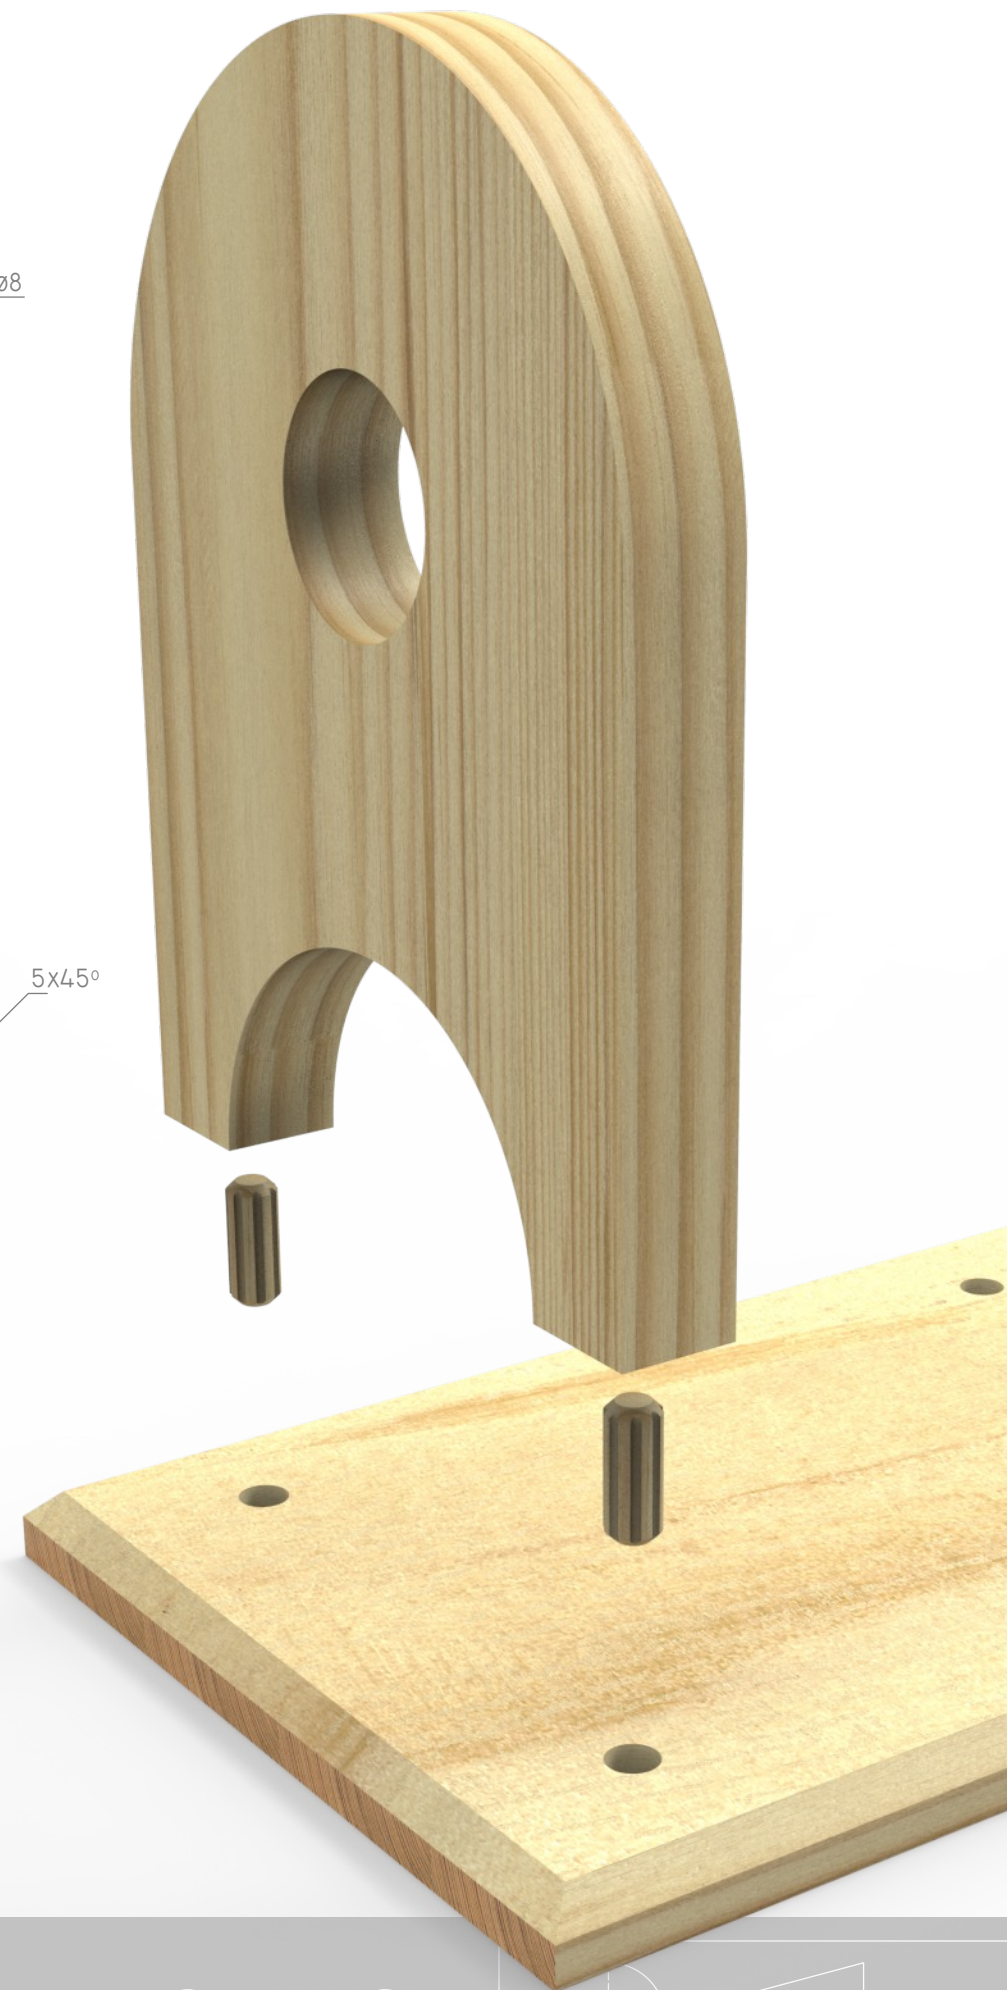


DRAWING TITLE	SHEEP!	SCALE	NTS
PROJECT TITLE	FLAT FRAME CONSTRUCTION	DATE	DWG2017
SCHOOL NAME		SHEET	I/I

PRACTICAL CRAFT FOLIO PROJECT






ALL SIZES IN MM | DO NOT SCALE

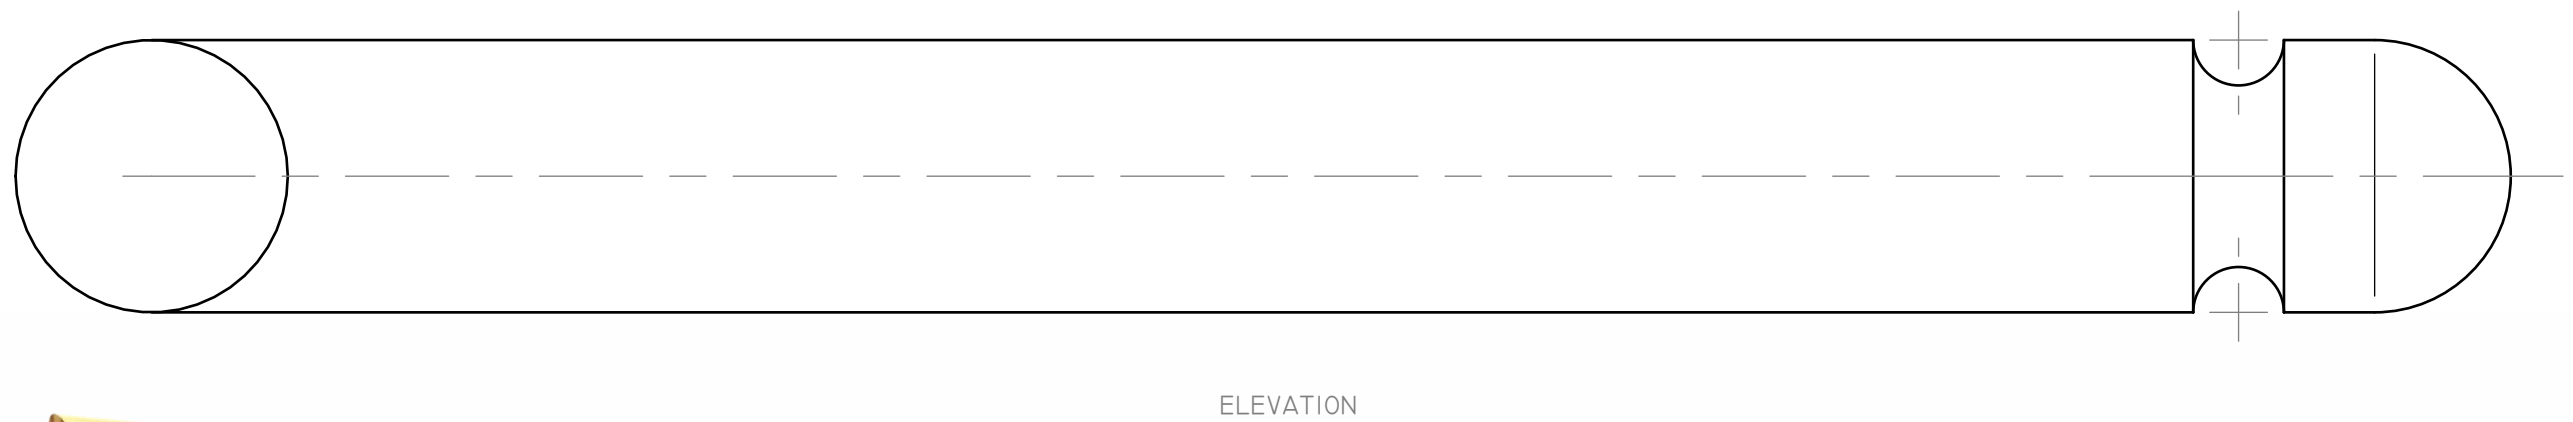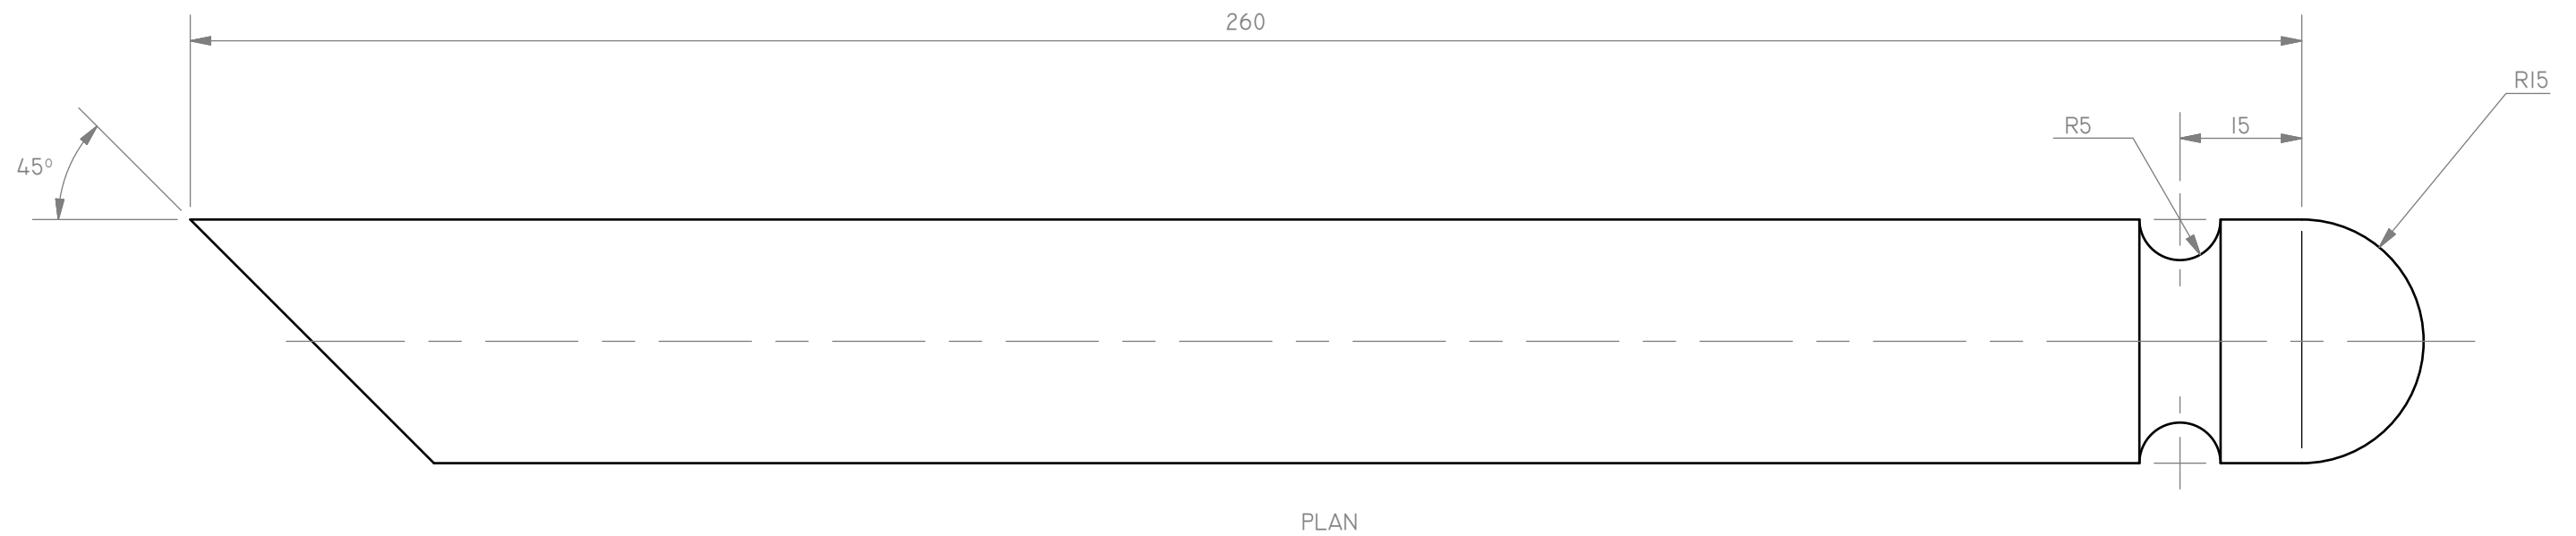

DRAWING TITLE	SHEEP!	SCALE	NTS
PROJECT TITLE	FLAT FRAME CONSTRUCTION	DATE	DWG2017
SCHOOL NAME		SHEET	I/I

PRACTICAL CRAFT FOLIO PROJECT

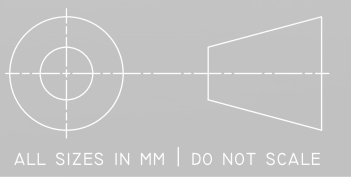

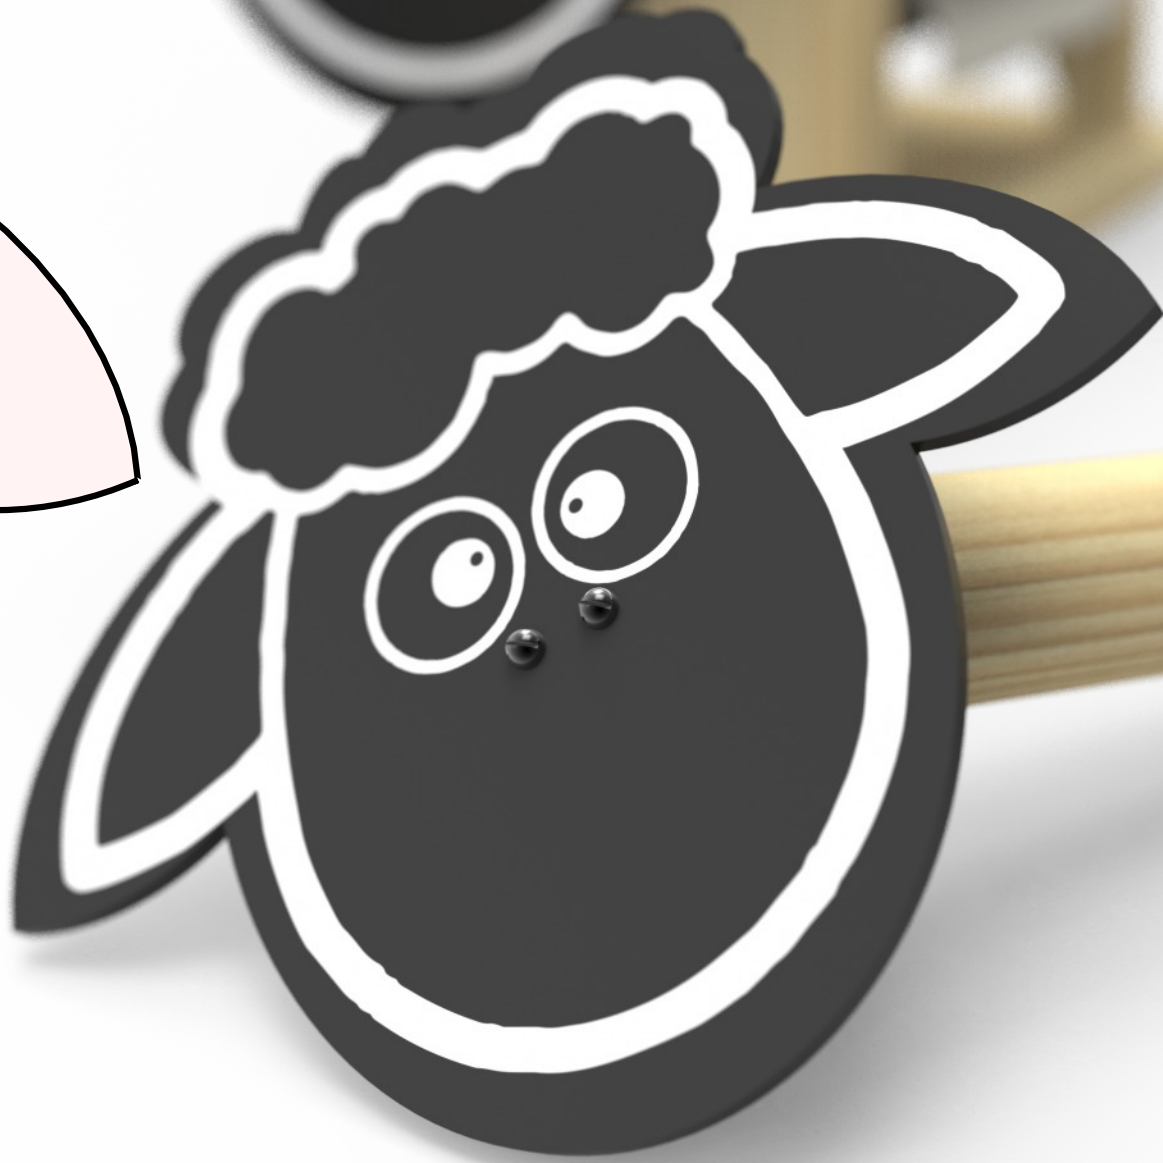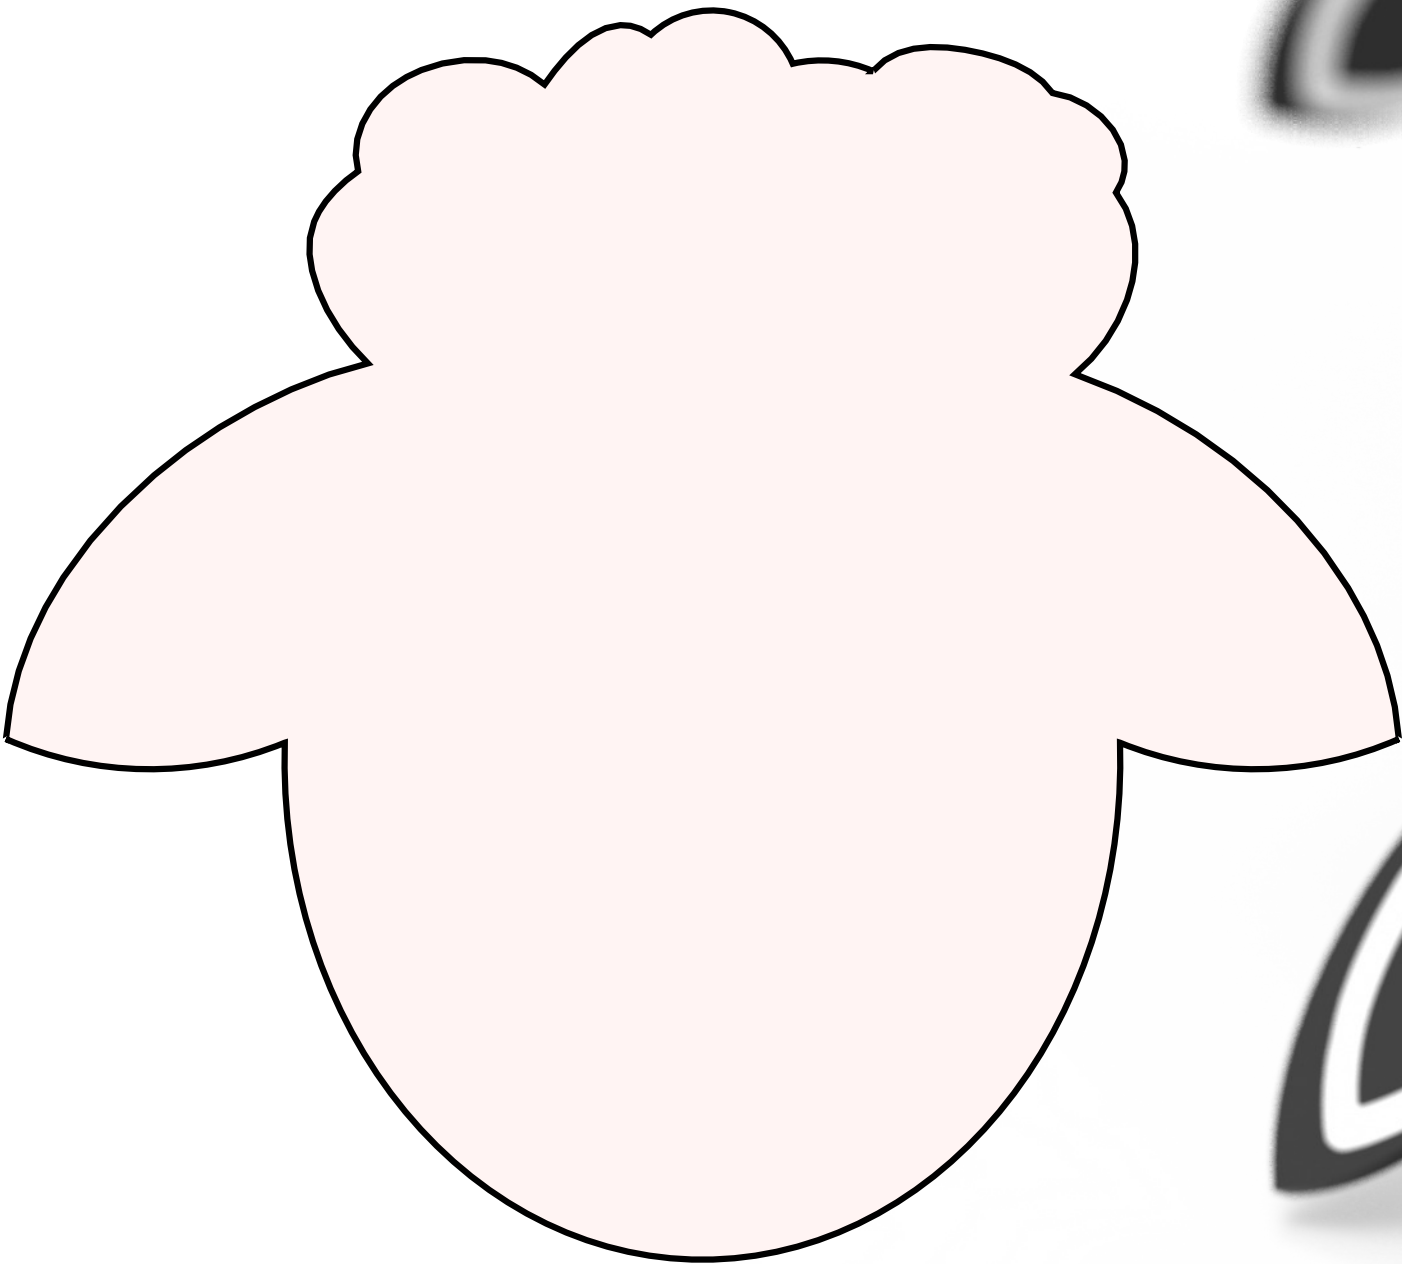

FACE TEMPLATE
THIS TEMPLATE IS SCALE 1:1 WHEN PRINTED A3.
A DXF, DWG AND SVG VERSIONS OF THIS PROFILE
ARE AVAILABLE ON DESIGNCLASS.CO.UK

DRAWING TITLE	SHEEP!	SCALE	NTS
PROJECT TITLE	FLAT FRAME CONSTRUCTION	DATE	DWG2017
SCHOOL NAME		SHEET	I/I

PRACTICAL CRAFT FOLIO PROJECT

