




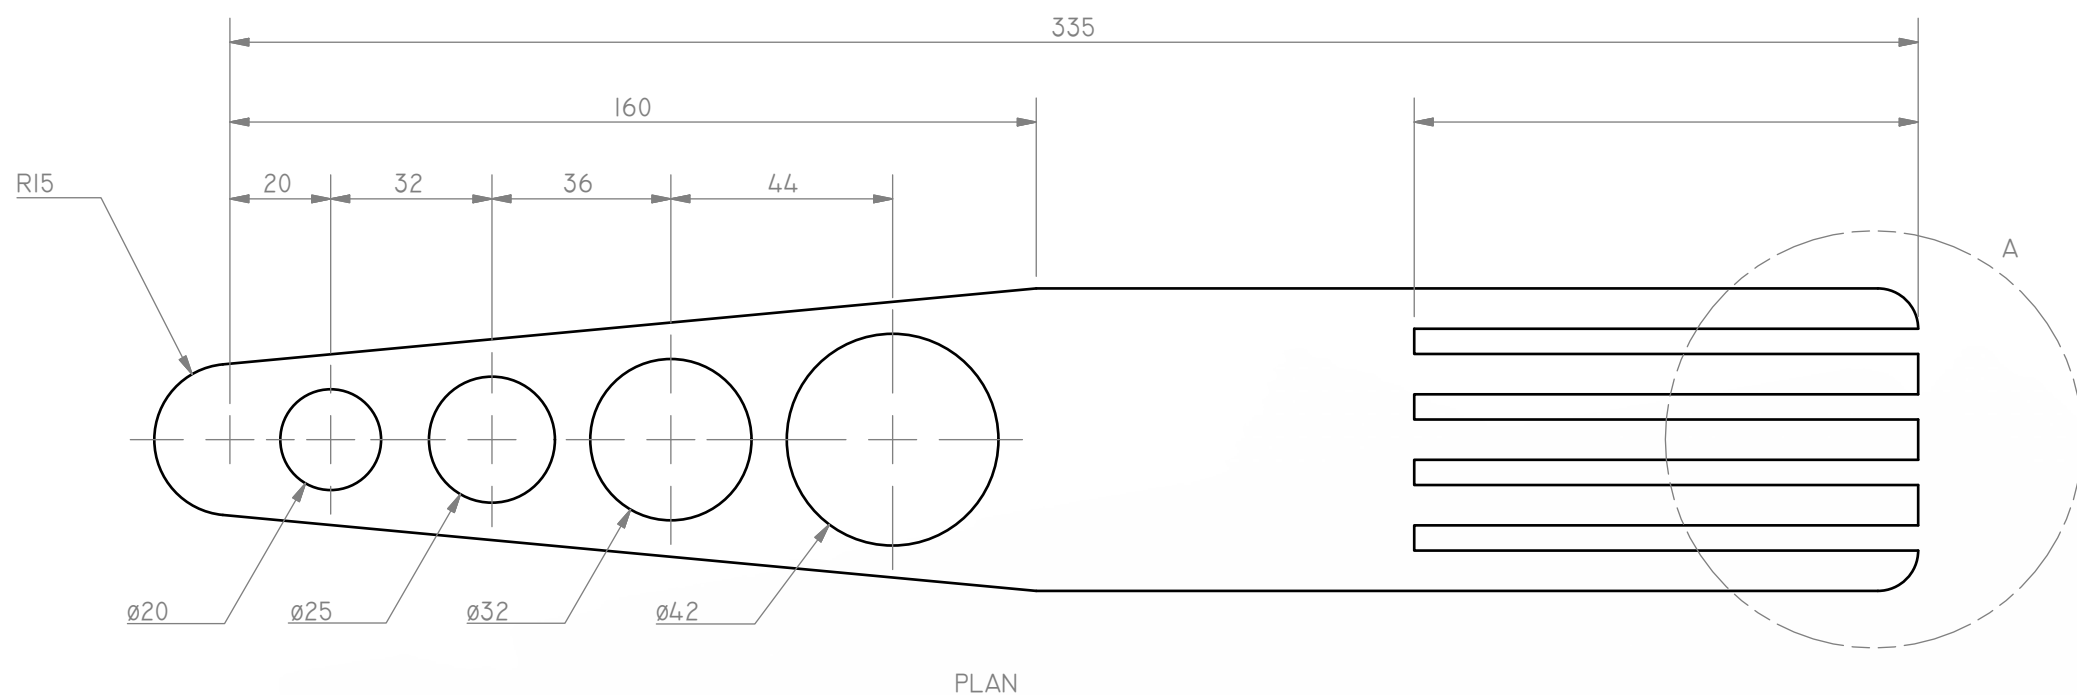

PLAN

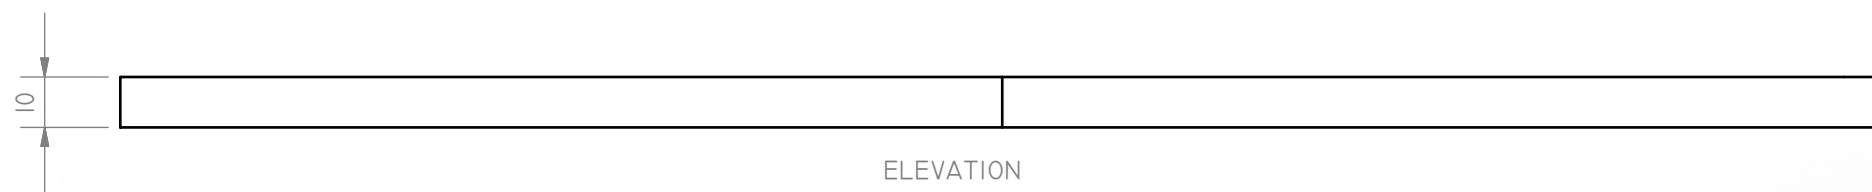

ELEVATION

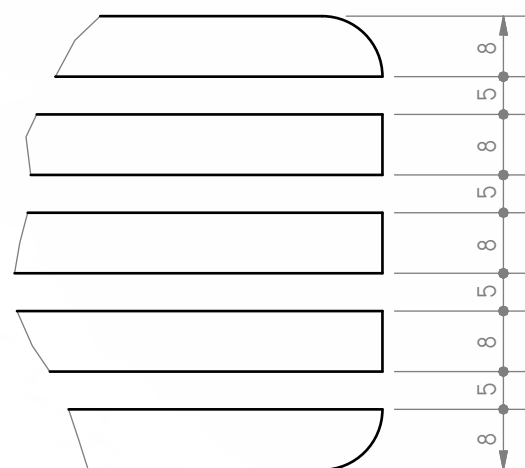

PARTIAL ENLARGEMENT A



DRAWING TITLE	SPATULA	SCALE	NTS
PROJECT TITLE	FLAT FRAME CONSTRUCTION	DATE	DWG2017
SCHOOL NAME		SHEET	I/I

PRACTICAL CRAFT FOLIO PROJECT

